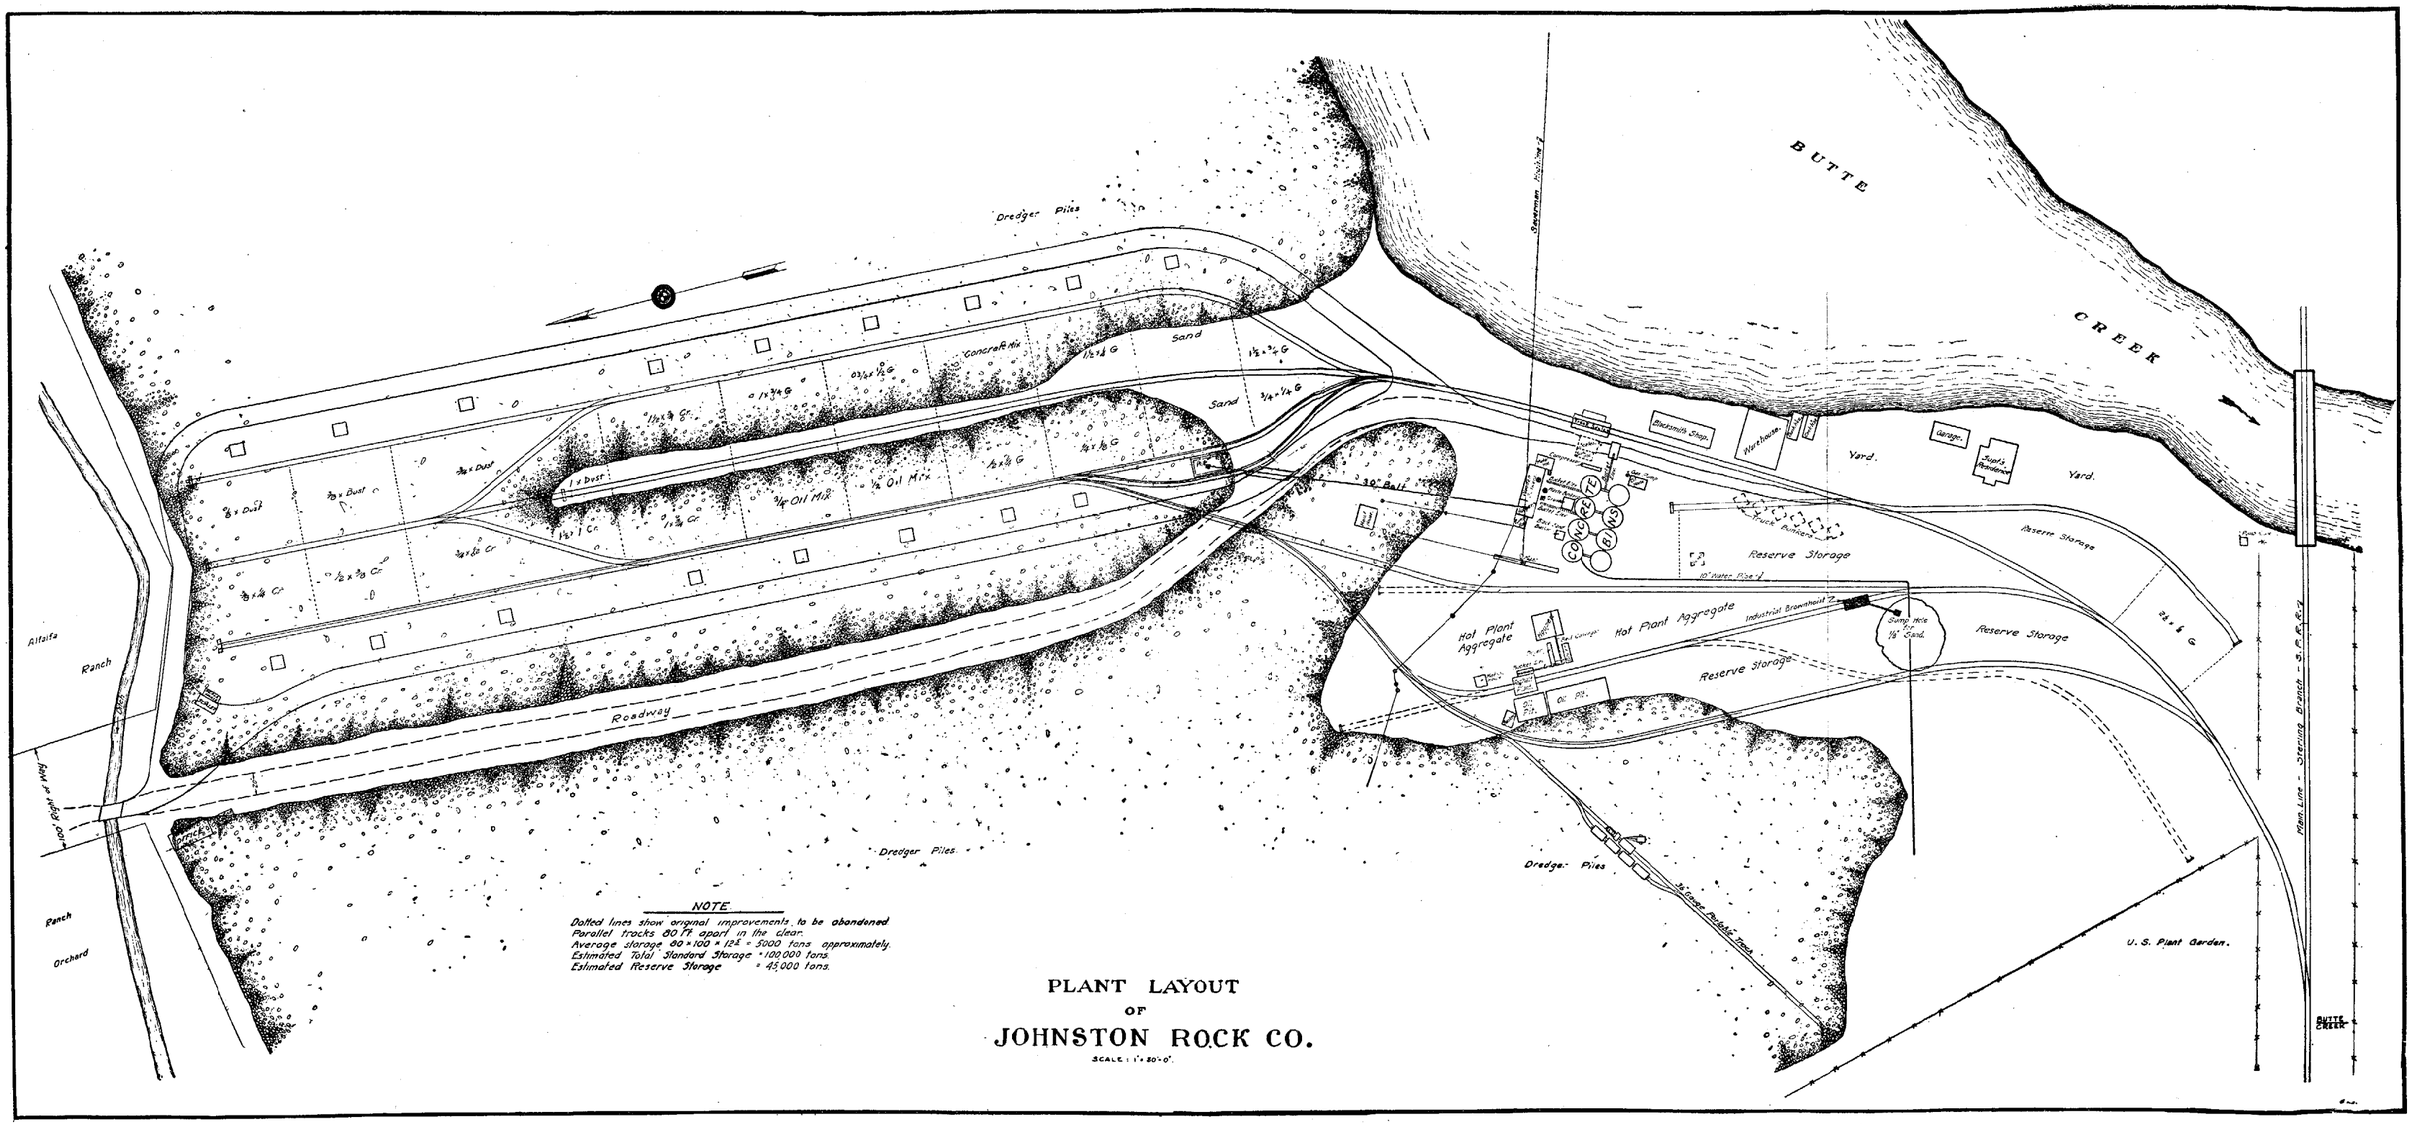

PLANT LAYOUT
OF
JOHNSTON ROCK CO.
SCALE: 1" = 80'-0"