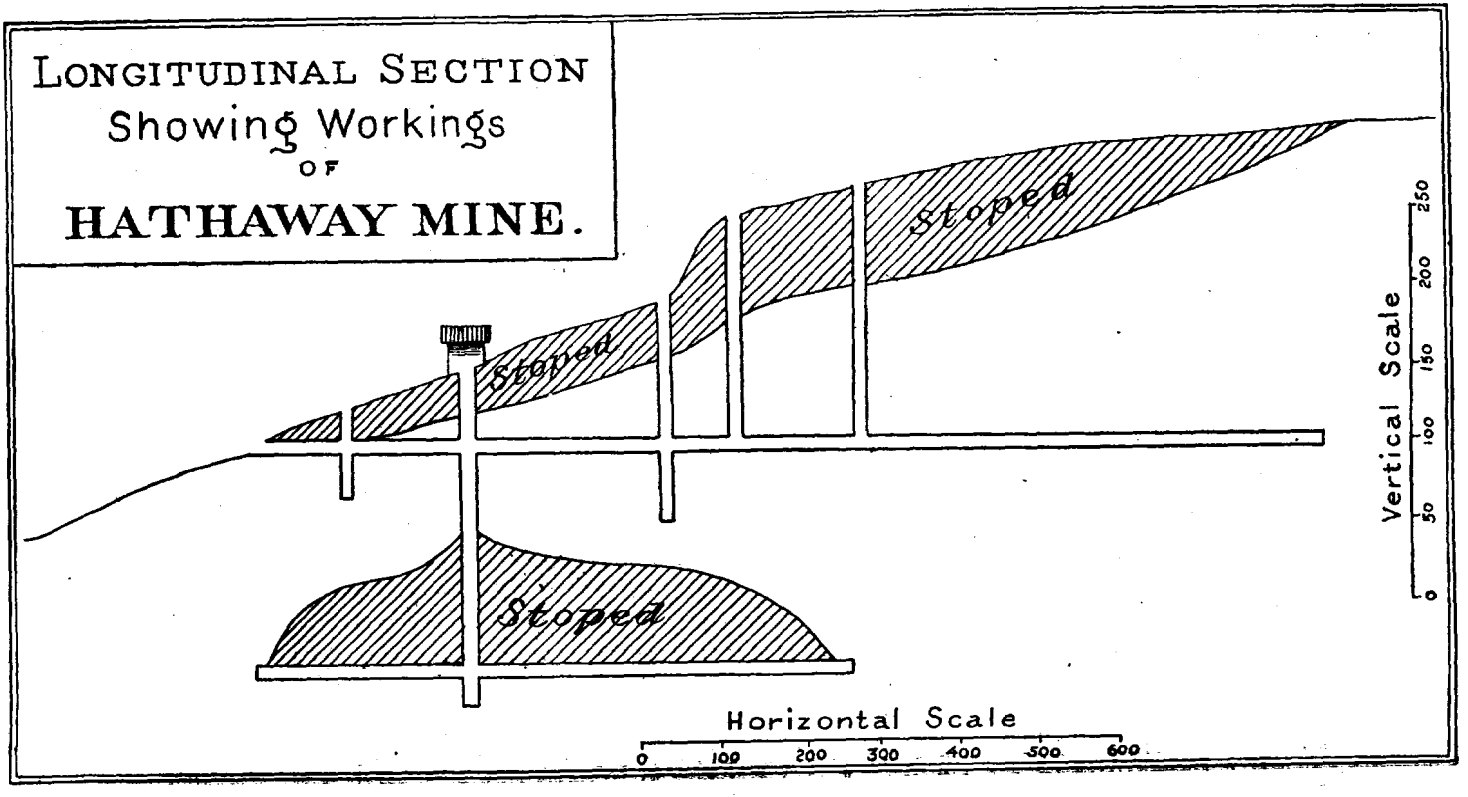
LONGITUDINAL SECTION
Showing Workings
OF
HATHAWAY MINE.
Stoped
Stoped
Stoped
Vertical Scale
0
50
100
150
200
250
Horizontal Scale
0
100
200
300
400
500
600